


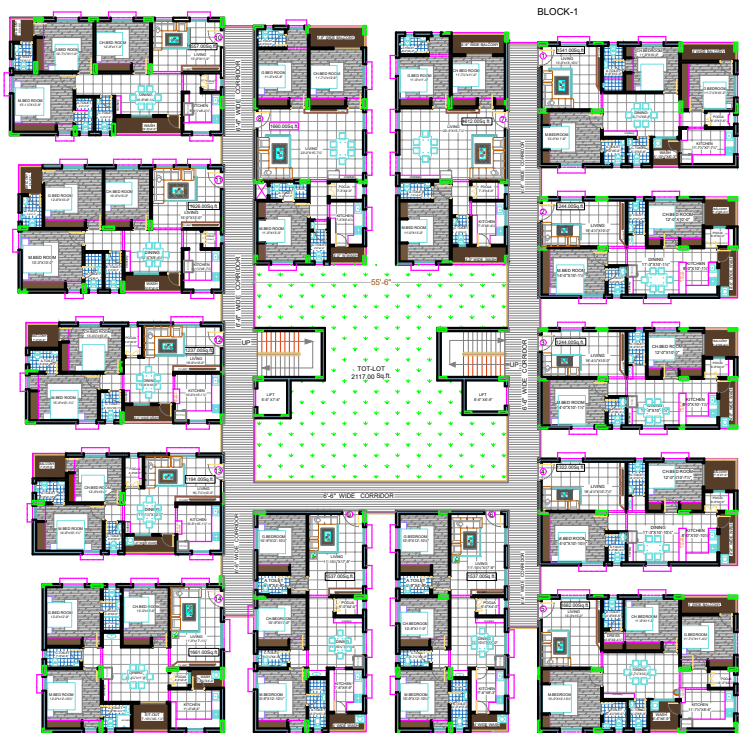

BLOCK-1
 PLOT AREA : 4688.51 Sq.yds OR 3921.62 Sq.mts
 TOT LOT REQUIRED : 2110.00 Sq.ft.
 TOT LOT PROVIDED : 2117.00 Sq.ft.
 SALEABLE AREA= 20654.00X 5 = 103270.00 Sq.ft.
 COVERAGE AREA PER SQ. YARD : 22.02 Sq.ft.



BLOCK-2
 PLOT AREA : 4325.46 Sq.yds OR 3617.94 Sq.mts
 TOT LOT REQUIRED : 1946.00 Sq.ft.
 TOT LOT PROVIDED : 2021.00 Sq.ft.
 SALEABLE AREA= 21219X 5 = 106095.00 Sq.ft.
 COVERAGE AREA PER SQ. YARD : 24.52 Sq.ft.

PROJECT

PROPOSED RESIDENTIAL
 BUILDING
 AT THUMKUNTA.

CLIENT

M/S.MANOMAY INFRA
 DEVELOPERS

KEY PLAN

TITLE:

TYPICAL FLOOR PLAN
 BLOCK-1&2

REFERENCE

SCALE : NOT TO SCALE
 DATE : 22-07-2023.
 DRAWN : REKHA
 CHKD. BY : NARENDER

NORTH



CONSULTANTS:



KAUSHIKI
 DESIGN GROUP

ENGINEERS AND ARCHITECTS
 MIG-133, BATHUKAMMAKUNTA, HYD.

PH.NO: 9704958616.

EMAIL-ID:-kaushikidesigngroup@gmail.com